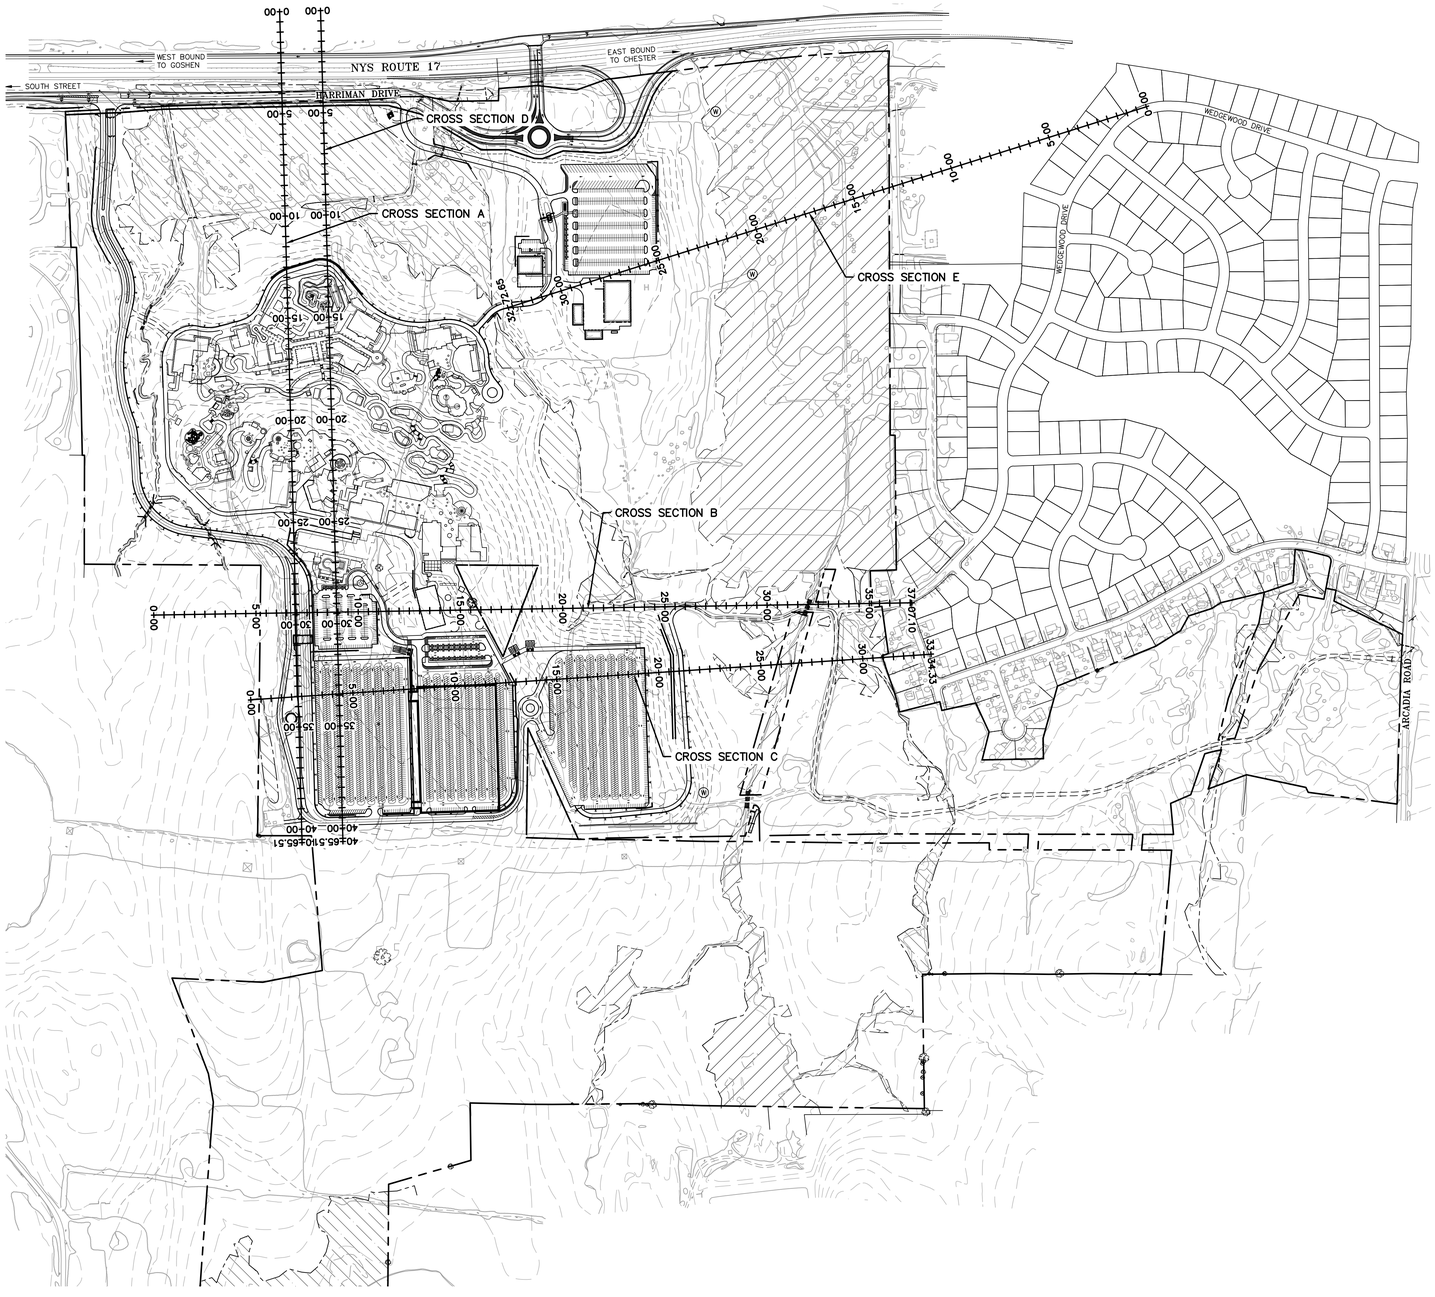

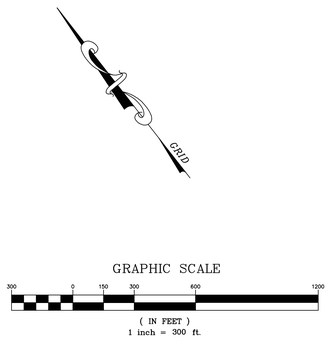

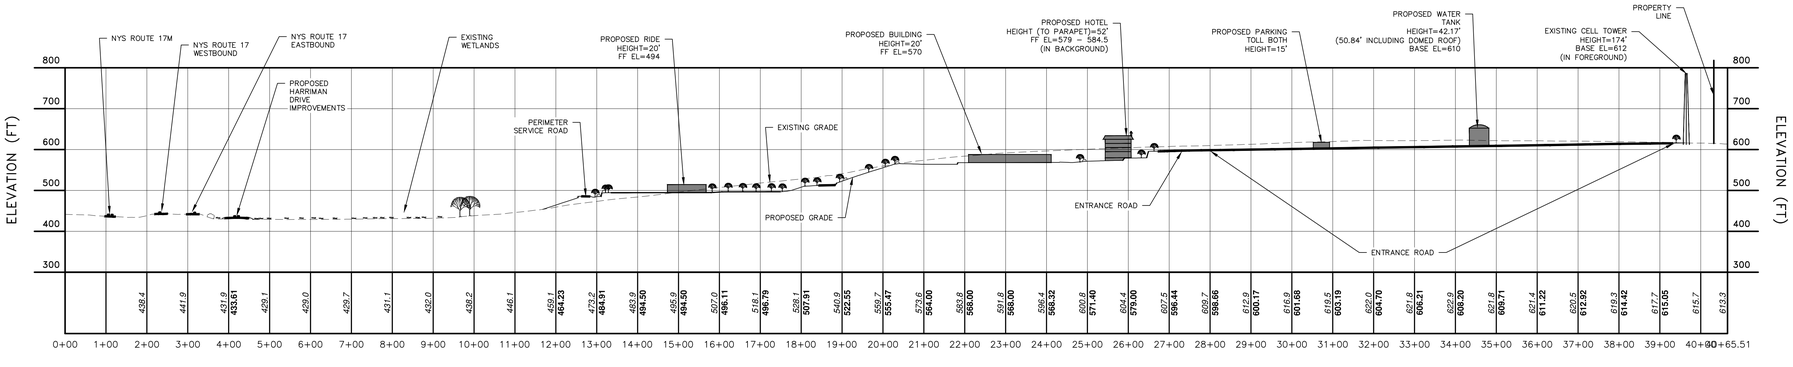

CROSS SECTION A
ST 0+00 THRU ST 40+65.51
SCALE: HORIZONTAL 1"=150'
VERTICAL 1"=150'

COPYRIGHT 2017, LANC & TULLY, P.C.

LANC & TULLY
ENGINEERING AND SURVEYING, P.C.
P.O. Box 687, Rt. 207
Goshen, N.Y. 10924
(845) 294-3700

VISUAL SITE CROSS SECTIONS 1

LEGOLAND NEW YORK
TOWN OF GOSHEN
ORANGE COUNTY, NEW YORK

Date:	MAY 18, 2017
Revisions:	JULY 7, 2017 JULY 19, 2018
CAD File:	160042-CROSS SECTIONS
Layout:	CROSS SECTIONS 1
Sheet No.:	1 OF 2
Drawing No.:	C3D A – 16 – 0042 – 01

Drawn By:	Checked By:	Scale:	Tax Map No.:
ESR/MK		AS NOTED	SEE SITE PLANS

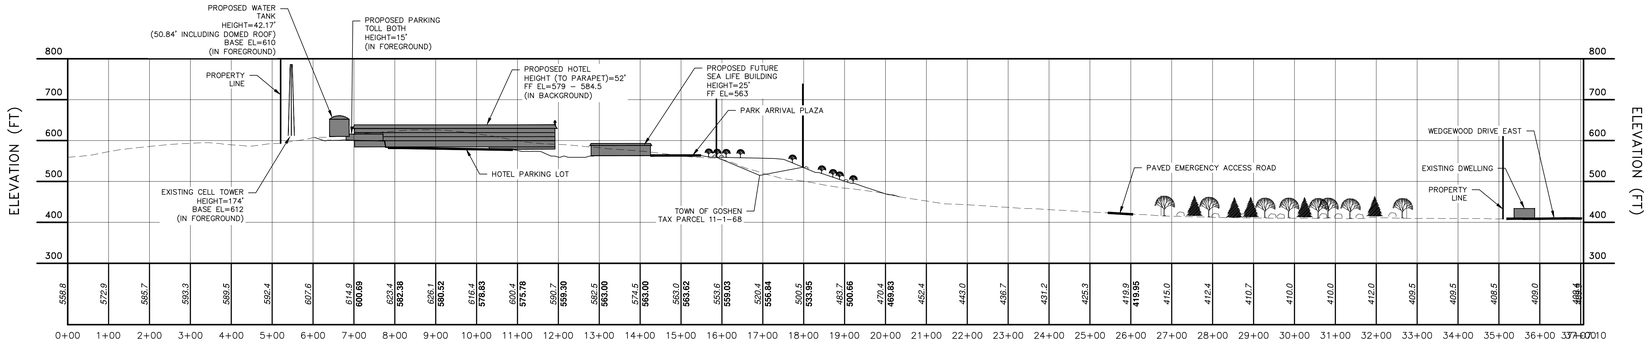

CROSS SECTION B
ST 0+00 THRU ST 37+07.10
SCALE: HORIZONTAL 1"=150'
VERTICAL 1"=150'

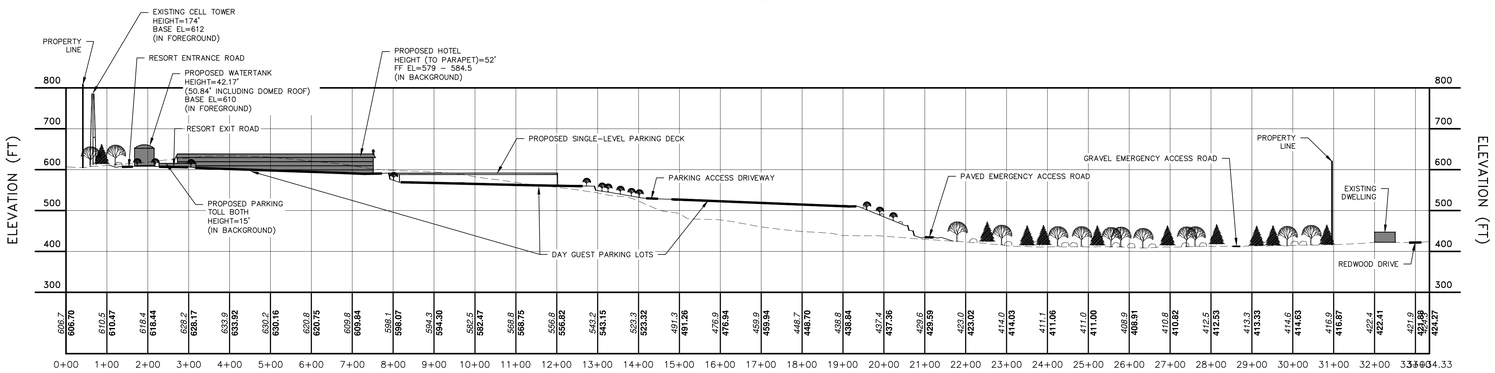

CROSS SECTION C
ST 0+00 THRU ST 33+34.33
SCALE: HORIZONTAL 1"=150'
VERTICAL 1"=150'

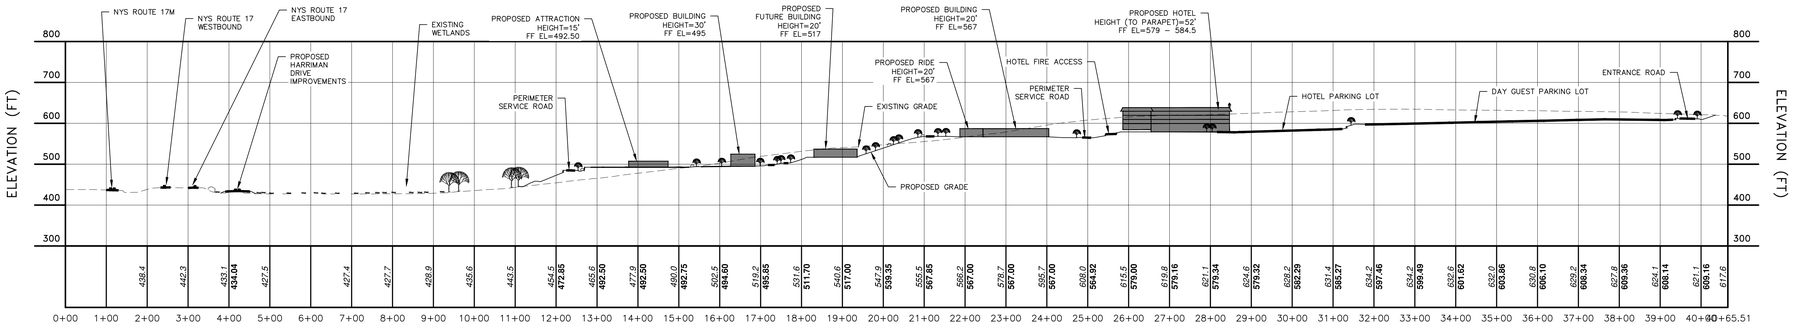

CROSS SECTION D
ST 0+00 THRU ST 40+65.51
SCALE: HORIZONTAL 1"=150'
VERTICAL 1"=150'

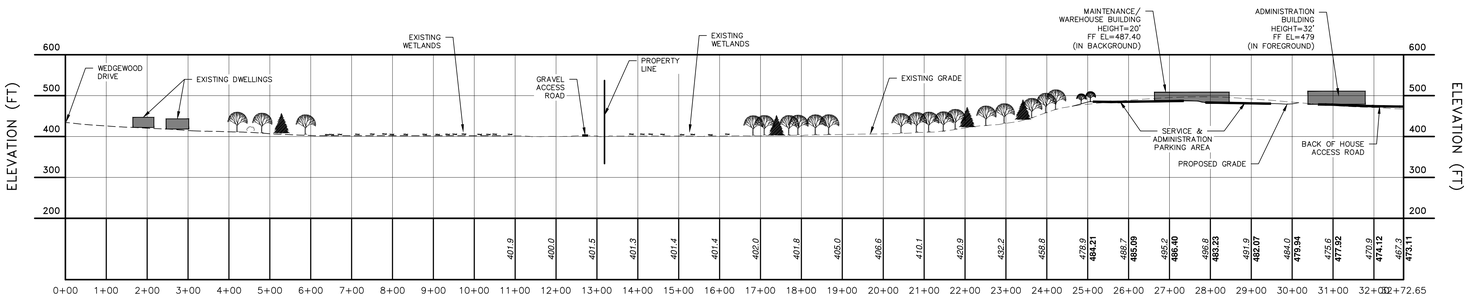

CROSS SECTION E
ST 0+00 THRU ST 32+72.65
SCALE: HORIZONTAL 1"=150'
VERTICAL 1"=150'

GRAPHIC SCALE

400 0 200 400 800 1600

(IN FEET)
1 inch = 400 ft.

COPYRIGHT 2017, LANC & TULLY, P.C.

LANC & TULLY
ENGINEERING AND SURVEYING, P.C.
P.O. Box 687, Rt. 207
Goshen, N.Y. 10924
(845) 294-3700

VISUAL SITE CROSS SECTIONS 2

Date: MAY 18, 2017
Revisions: JULY 7, 2017
JULY 19, 2018

LEGOLAND NEW YORK
TOWN OF GOSHEN
ORANGE COUNTY, NEW YORK

CAD File: 160042-CROSS SECTIONS
Layout: CROSS SECTIONS 2
Sheet No.: 2 OF 2

Drawn By:	Checked By:	Scale:	Tax Map No.:	Drawing No.:
ESR/MK		AS NOTED	SEE SITE PLANS	C3D A – 16 – 0042 – 01